RE-PLAT
BLOCK 16 and 17 - CURTIN'S ADD.

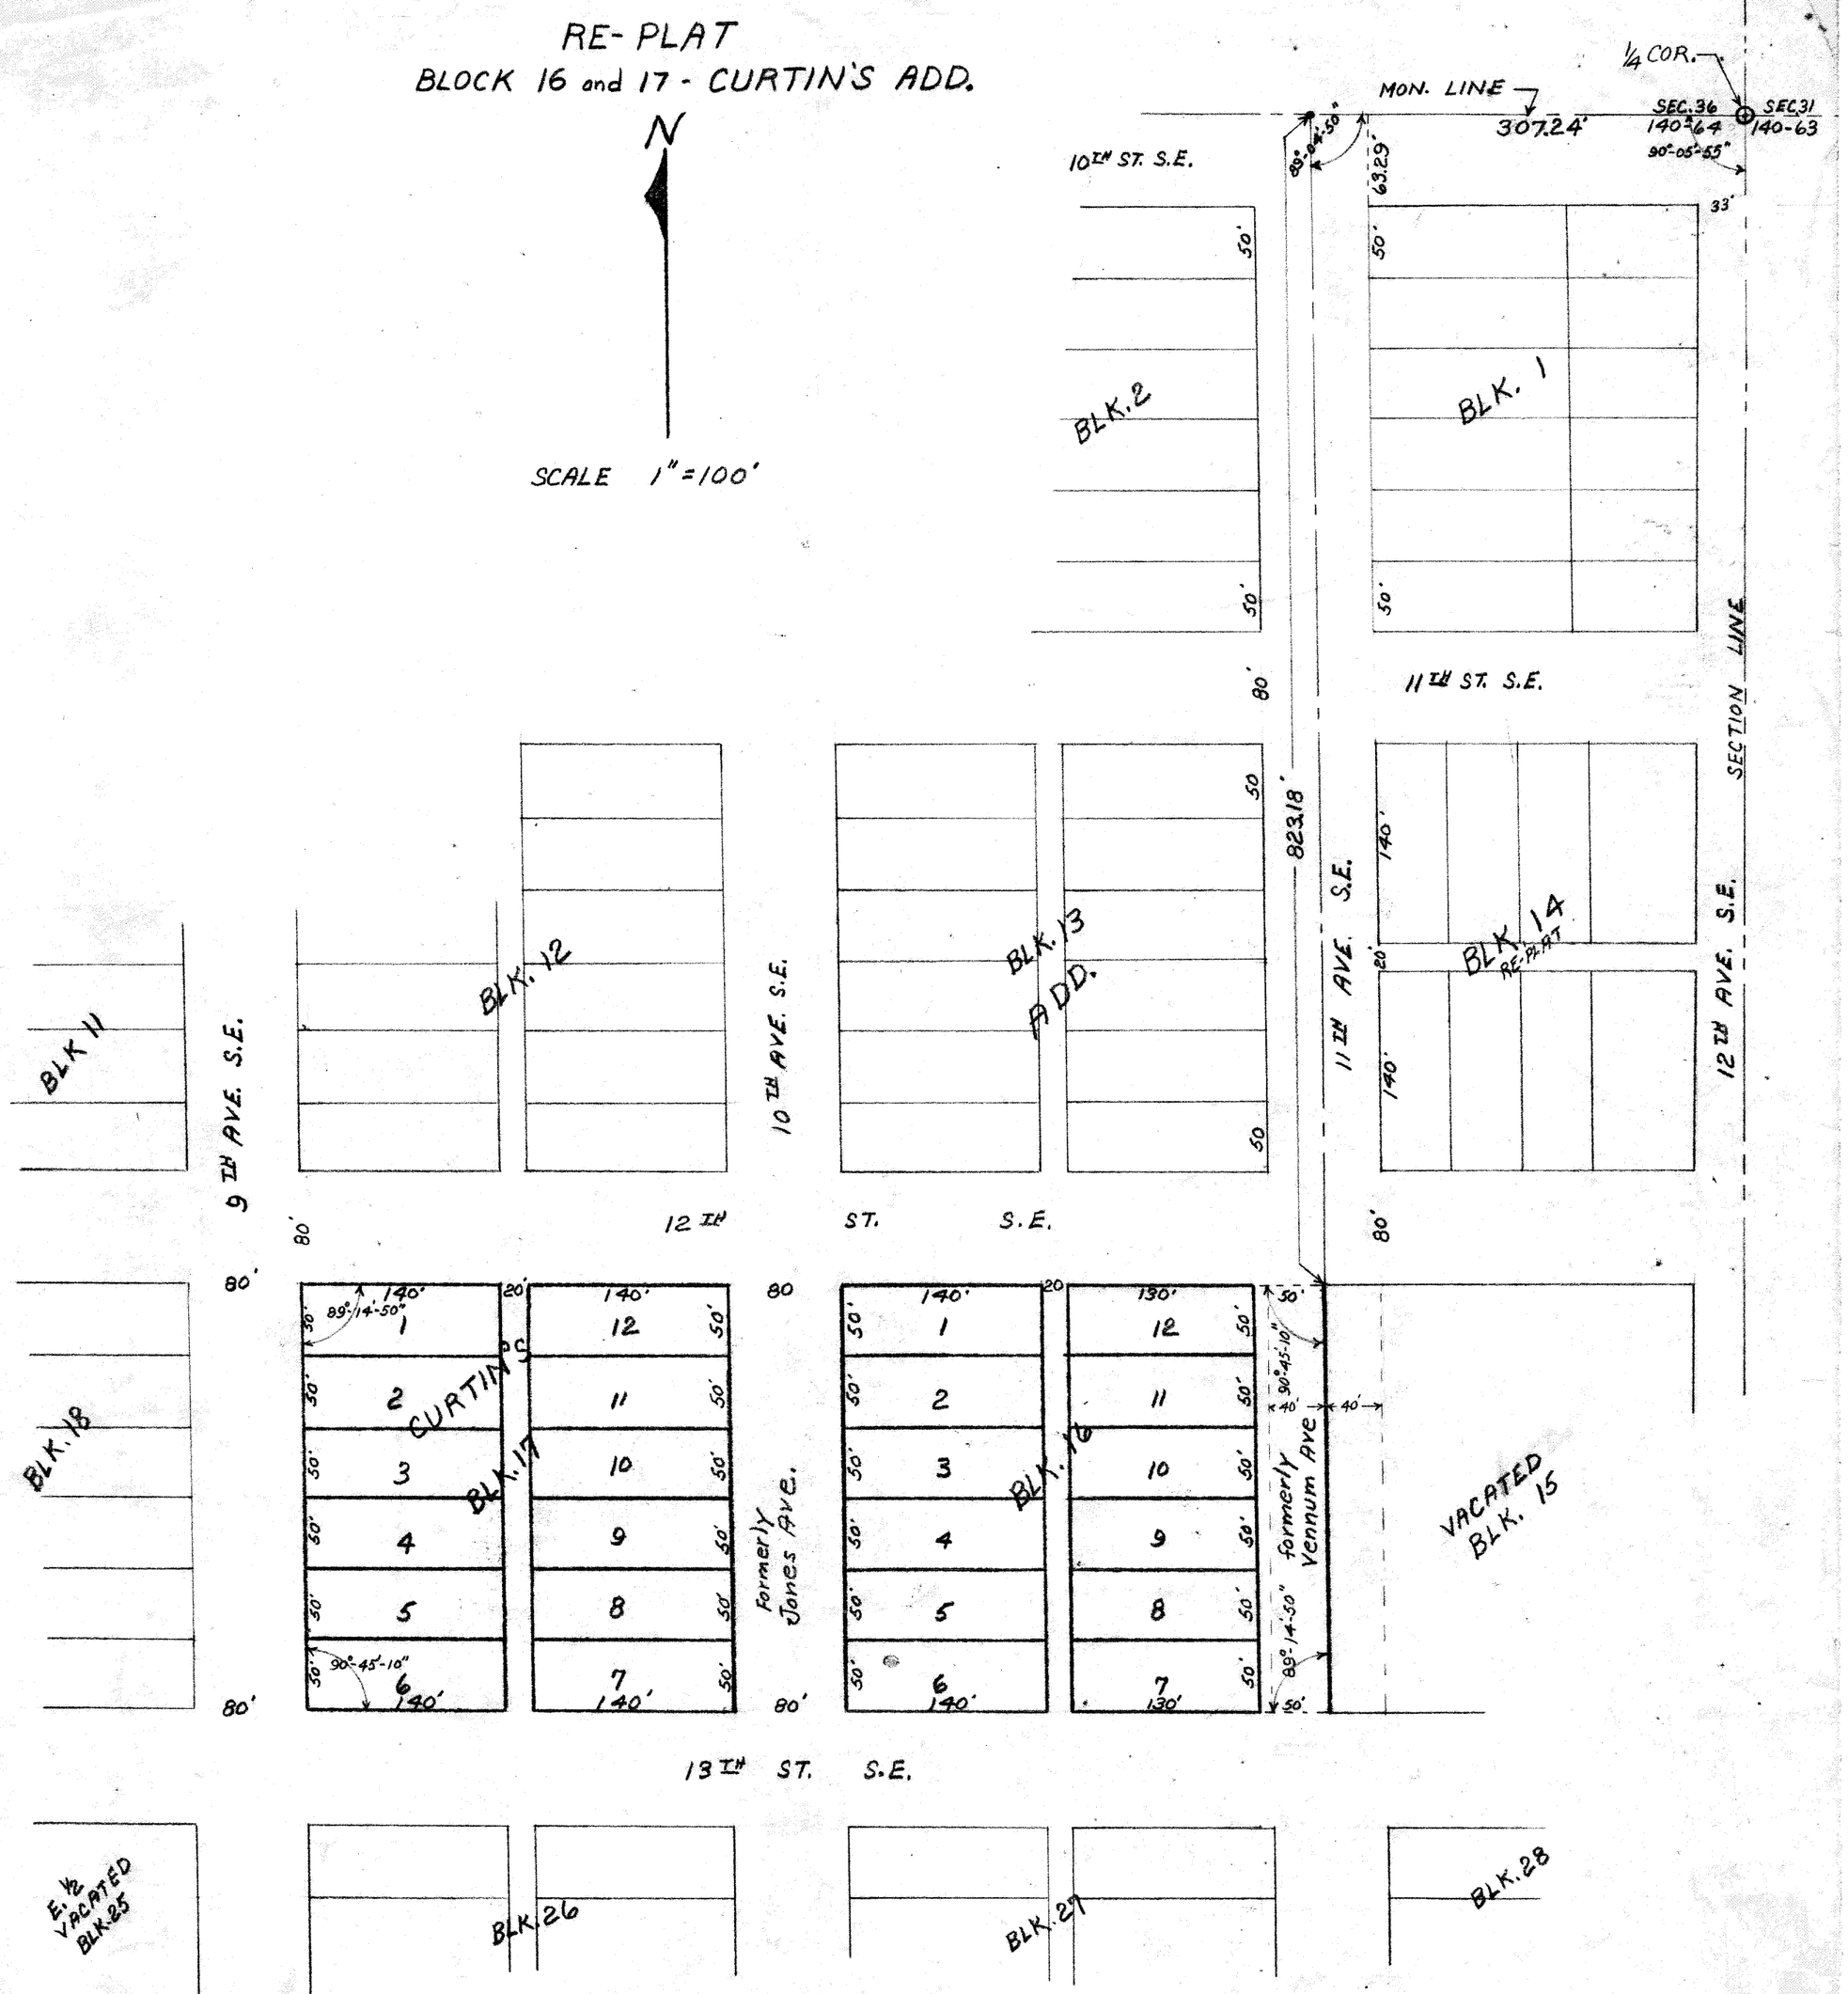

DESCRIPTION OF TRACT

What was formerly Blocks 16 and 17, Jones Ave. between Block 16 and 17 and West one-half of Vennum Ave. adjacent to Block 16, Curtins Addition to Jamestown, North Dakota, Part of SE. 1/4 of Section 36-140-64. Except Lot 1, Blk. 17, not vacated. Kenneth M. Moran who is the owner and proprietor of this tract of land acknowledges that he caused the RE-Plat of said tract of land.

Kenneth M. Moran

SURVEYOR'S CERTIFICATE

I hereby certify that I have made the Re-plat of Blocks 16 and 17, Curtin's Addition at the request of Kenneth M. Moran. The size of Blocks, Lots, streets and Alleys is as indicated, and that said Plat is accurate and correct to the best of my knowledge and belief.

Erik Peterson
City Engineer

State of North Dakota, County of Stutsman on this 27 day of February 1950 before me, a Notary Public in and for said county and state personally appeared Erik Peterson, City Engineer known to me to be the person who executed the within certificates and plat and who acknowledges the same.

Lilly Olson
Notary Public in and for the County of Stutsman, State of North Dakota.
My Commission Expires March 26, 1954

State of North Dakota, County of Stutsman on this 27 day of February 1950. before me a Notary Public in and for said County and state personally appeared Kenneth M. Moran who is the owner and proprietor of this tract of land and acknowledges that he caused the Re-Plat of said tract of land.

Lilly Olson
Notary Public in and for the County of Stutsman State of North Dakota.
My Commission Expires March 26, 1954

36C

36C