8

SECOND REPLAT OF
BLOCK 1, LOTS 3, 4 & 5 AND BLOCK 2, LOTS 1, 2 & 3 DAKOTA INN ADDITION
TO THE CITY OF JAMESTOWN, NORTH DAKOTA
PART OF SE 1/4, SECTION 2, T139N, R64W
OF THE FIFTH PRINCIPAL MERIDIAN
STUTSMAN COUNTY, NORTH DAKOTA

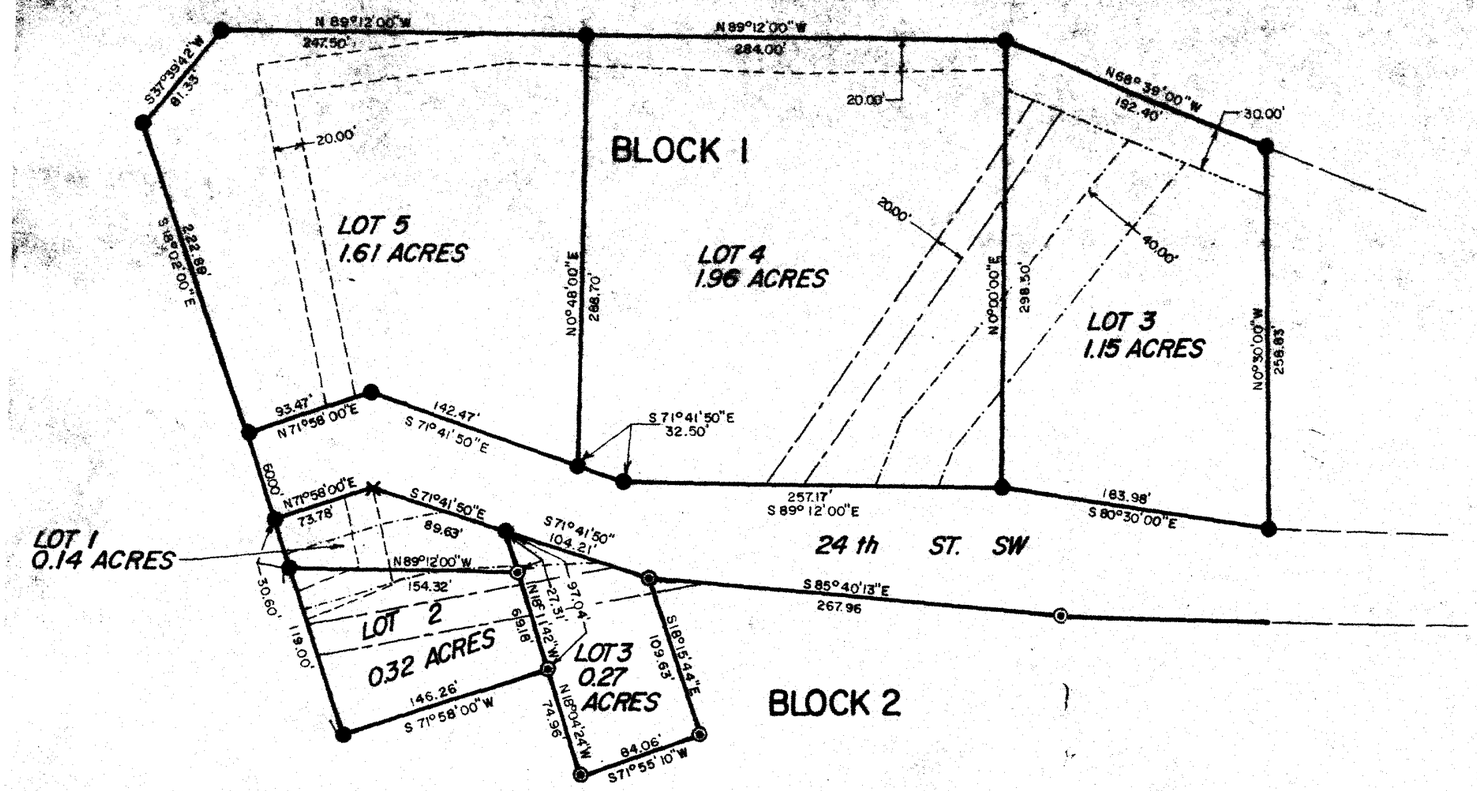

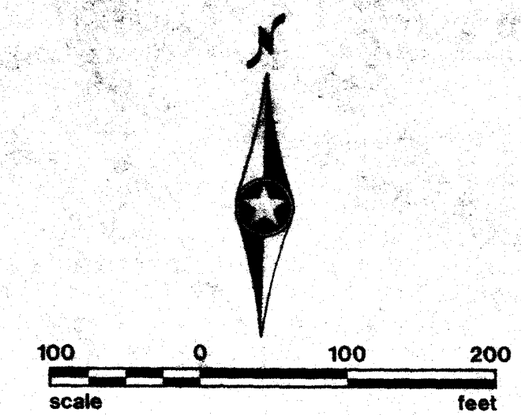

LEGEND

- ● SET #5 REBAR WITH 1 1/2" ALUMINUM CAP
- ✖ CHISELED "X" IN CONCRETE
- ◉ FOUND IRON MONUMENT SET BY OTHERS
- 30' WATER AND SANITARY SEWER EASEMENT
- 20' WATERMAIN EASEMENT
- 20' SANITARY SEWER EASEMENT
- 40' STORM SEWER EASEMENT

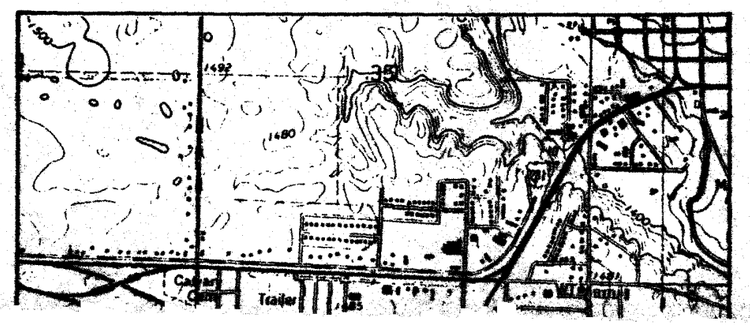

X109902

STATE OF NORTH DAKOTA, STUTSMAN COUNTY, } SS.
I hereby certify that the within instrument was filed in this office.
SEP 19 1991
at 1:45 o'clock A M., and was duly recorded
Irene Berg Register of Deeds
by Karen Samek Sr. Deputy