DAKOTA INN ADDITION

To the City of Jamestown
Part S.E. 1/4, Sec. 2, T139N, R64W
Stutsman Co., North Dakota

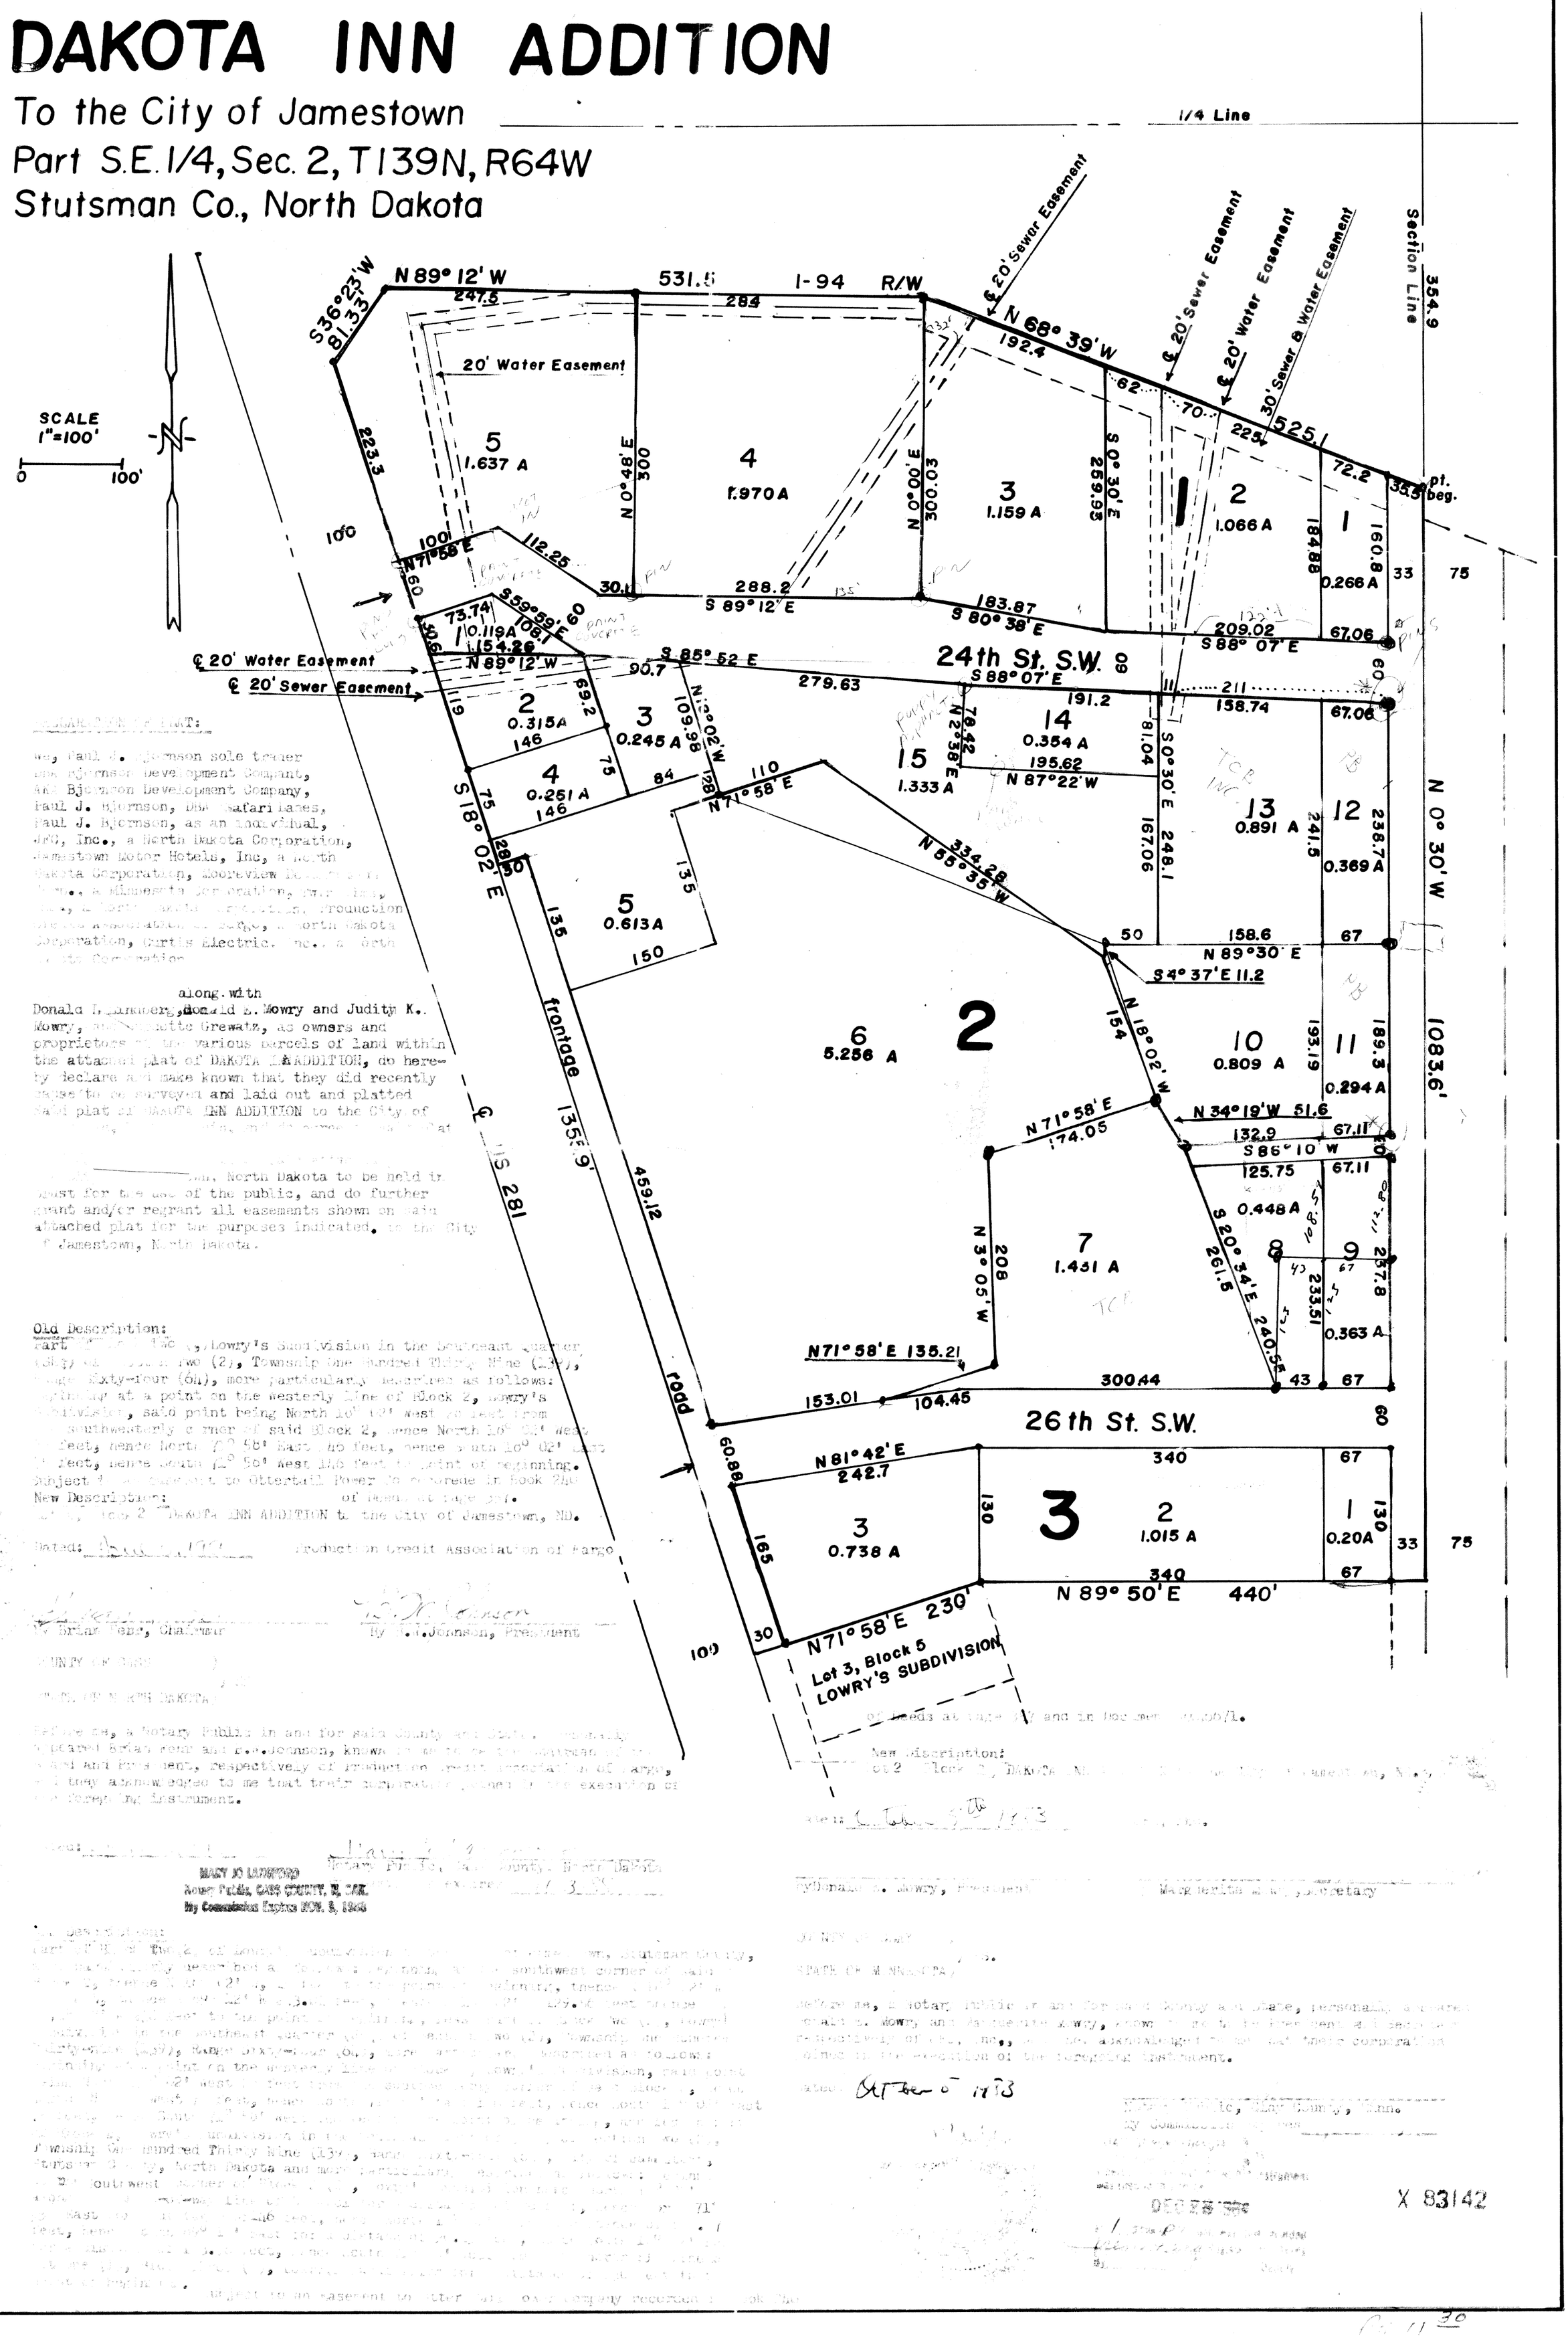

DECLARATION OF PLAT:

We, Paul J. Bjornson sole trader DBA Bjornson Development Company, AKA Bjornson Development Company, Paul J. Bjornson, DBA Safari Lanes, Paul J. Bjornson, as an individual, JFG, Inc., a North Dakota Corporation, Jamestown Motor Hotels, Inc, a North Dakota Corporation, Moorview Development Corp., a Minnesota Corporation, [illegible] Inc., a North Dakota Corporation, Production Credit Association of Fargo, a North Dakota Corporation, Curtis Electric, Inc., a North Dakota Corporation

along with
Donald L. Lunkenberg, Donald E. Mowry and Judity K. Mowry, and Marguette Grewatz, as owners and proprietors of the various parcels of land within the attached plat of DAKOTA INN ADDITION, do hereby declare and make known that they did recently cause to be surveyed and laid out and platted said plat of DAKOTA INN ADDITION to the City of Jamestown, North Dakota, and do owner [illegible] of said plat

[illegible], North Dakota to be held in trust for the use of the public, and do further grant and/or regrant all easements shown on said attached plat for the purposes indicated, to the City of Jamestown, North Dakota.

Old Description:
Part [illegible] Lot [illegible], Lowry's Subdivision in the Southeast Quarter (SE¼) of Section Two (2), Township One Hundred Thirty Nine (139), Range Sixty-four (64), more particularly described as follows: Beginning at a point on the westerly line of Block 2, Lowry's Subdivision, said point being North 10° 02' West [illegible] feet from the southwesterly corner of said Block 2, thence North 10° 02' West [illegible] feet, thence North 71° 58' East [illegible] feet, thence South 10° 02' East [illegible] feet, thence South 71° 58' West 146 feet to point of beginning. Subject to an easement to Otertail Power Co. recorded in Book 240 of Deeds at page 317.
New Description: Lot 2 DAKOTA INN ADDITION to the City of Jamestown, ND.

Dated: [illegible] Production Credit Association of Fargo

Brian Fenn, Chairman — By R.H. Johnson, President

COUNTY OF [illegible]
STATE OF NORTH DAKOTA

Before me, a Notary Public in and for said County and State, personally appeared Brian Fenn and R.H. Johnson, known to me to be the Chairman of the Board and President, respectively of Production Credit Association of Fargo, and they acknowledged to me that their corporation joined in the execution of the foregoing instrument.

Dated: [illegible]
Notary Public, [illegible] County, North Dakota
My Commission Expires [illegible]

MARY JO LUNDBERG
Notary Public, CASS COUNTY, N. DAK.
My Commission Expires NOV. 3, 1986

Donald E. Mowry, President — Marguerite Mowry, Secretary

COUNTY OF [illegible]
STATE OF MINNESOTA

Before me, a Notary Public in and for said County and State, personally appeared Donald E. Mowry and Marguerite Mowry, known to me to be the President and Secretary of [illegible], Inc., and they acknowledged to me that their corporation joined in the execution of the foregoing instrument.

Dated: October 5th 1983

Notary Public, Clay County, Minn.
My Commission Expires [illegible]

X 83142